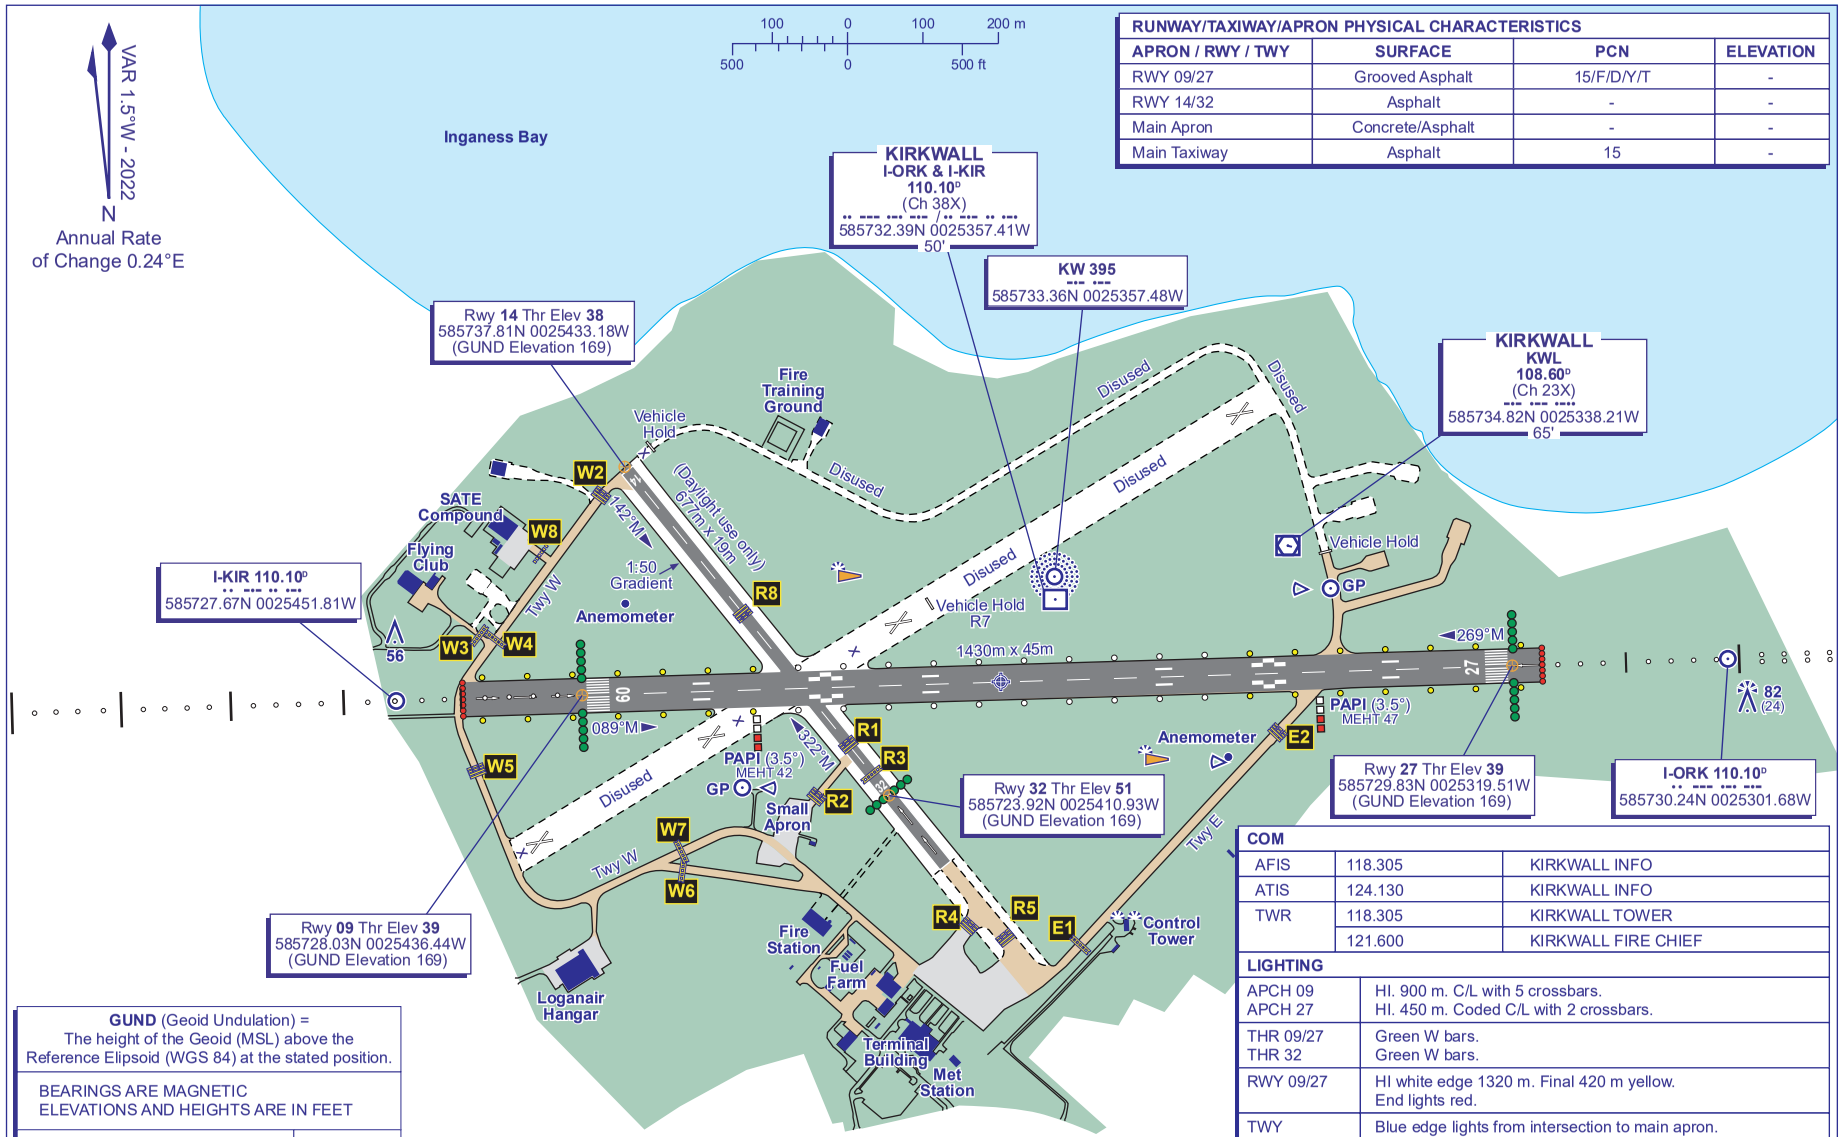

RUNWAY/TAXIWAY/APRON PHYSICAL CHARACTERISTICS			
APRON / RWY / TWY	SURFACE	PCN	ELEVATION
RWY 09/27	Grooved Asphalt	15/F/D/Y/T	-
RWY 14/32	Asphalt	-	-
Main Apron	Concrete/Asphalt	-	-
Main Taxiway	Asphalt	15	-

COM		
AFIS	118.305	KIRKWALL INFO
ATIS	124.130	KIRKWALL INFO
TWR	118.305	KIRKWALL TOWER
	121.600	KIRKWALL FIRE CHIEF

LIGHTING	
APCH 09 APCH 27	HI. 900 m. C/L with 5 crossbars. HI. 450 m. Coded C/L with 2 crossbars.
THR 09/27 THR 32	Green W bars. Green W bars.
RWY 09/27	HI white edge 1320 m. Final 420 m yellow. End lights red.
TWY	Blue edge lights from intersection to main apron. Stop bars and guard lights at Holds R1, R2, R8, W3, W4, W5 & E2.

GUND (Geoid Undulation) = The height of the Geoid (MSL) above the Reference Elipsoid (WGS 84) at the stated position.	
BEARINGS ARE MAGNETIC ELEVATIONS AND HEIGHTS ARE IN FEET	
ELEVATIONS IN FEET AMSL HEIGHTS IN FEET ABOVE AD	**82** (24)

CHANGE (1/26): LIGHTING TABLE EDITORIAL.