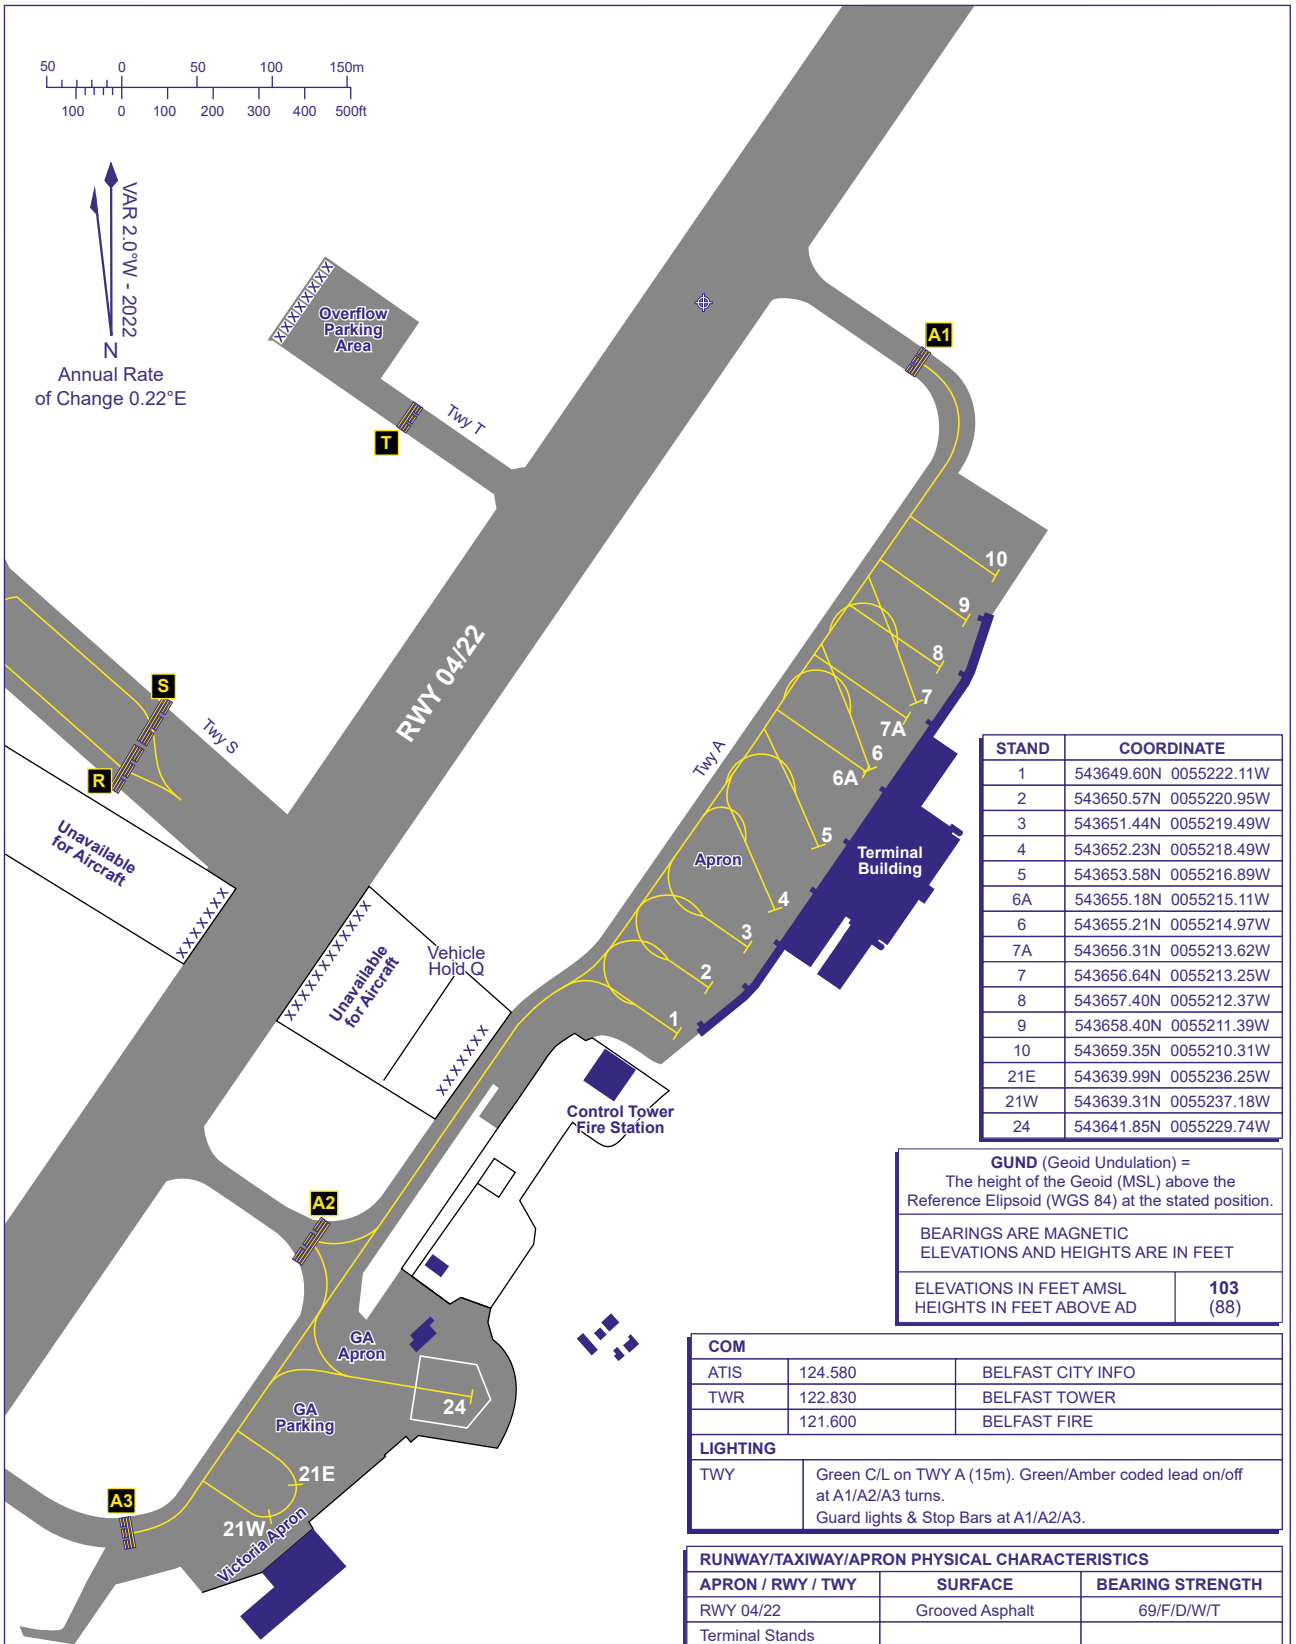

STAND	COORDINATE
1	543649.60N 0055222.11W
2	543650.57N 0055220.95W
3	543651.44N 0055219.49W
4	543652.23N 0055218.49W
5	543653.58N 0055216.89W
6A	543655.18N 0055215.11W
6	543655.21N 0055214.97W
7A	543656.31N 0055213.62W
7	543656.64N 0055213.25W
8	543657.40N 0055212.37W
9	543658.40N 0055211.39W
10	543659.35N 0055210.31W
21E	543639.99N 0055236.25W
21W	543639.31N 0055237.18W
24	543641.85N 0055229.74W

GUND (Geoid Undulation) = The height of the Geoid (MSL) above the Reference Elipsoid (WGS 84) at the stated position.

BEARINGS ARE MAGNETIC
ELEVATIONS AND HEIGHTS ARE IN FEET

ELEVATIONS IN FEET AMSL HEIGHTS IN FEET ABOVE AD	**103** (88)

COM		
ATIS	124.580	BELFAST CITY INFO
TWR	122.830	BELFAST TOWER
	121.600	BELFAST FIRE

LIGHTING	
TWY	Green C/L on TWY A (15m). Green/Amber coded lead on/off at A1/A2/A3 turns. Guard lights & Stop Bars at A1/A2/A3.

RUNWAY/TAXIWAY/APRON PHYSICAL CHARACTERISTICS		
APRON / RWY / TWY	**SURFACE**	**BEARING STRENGTH**
RWY 04/22	Grooved Asphalt	69/F/D/W/T
Terminal Stands		
Stands 1,2,9,10	Concrete	29/R/D/W/T
Stands 3-8	Concrete	48/R/D/W/T
Stand 21	Concrete	30/R/D/W/T
Stand 24	Concrete	39/R/D/W/T
Victoria Apron	Concrete	30/R/D/W/T
Taxiway A	Asphalt	50/F/D/W/T

CHANGE (6/23): STANDS 5 - 10 COORDS.